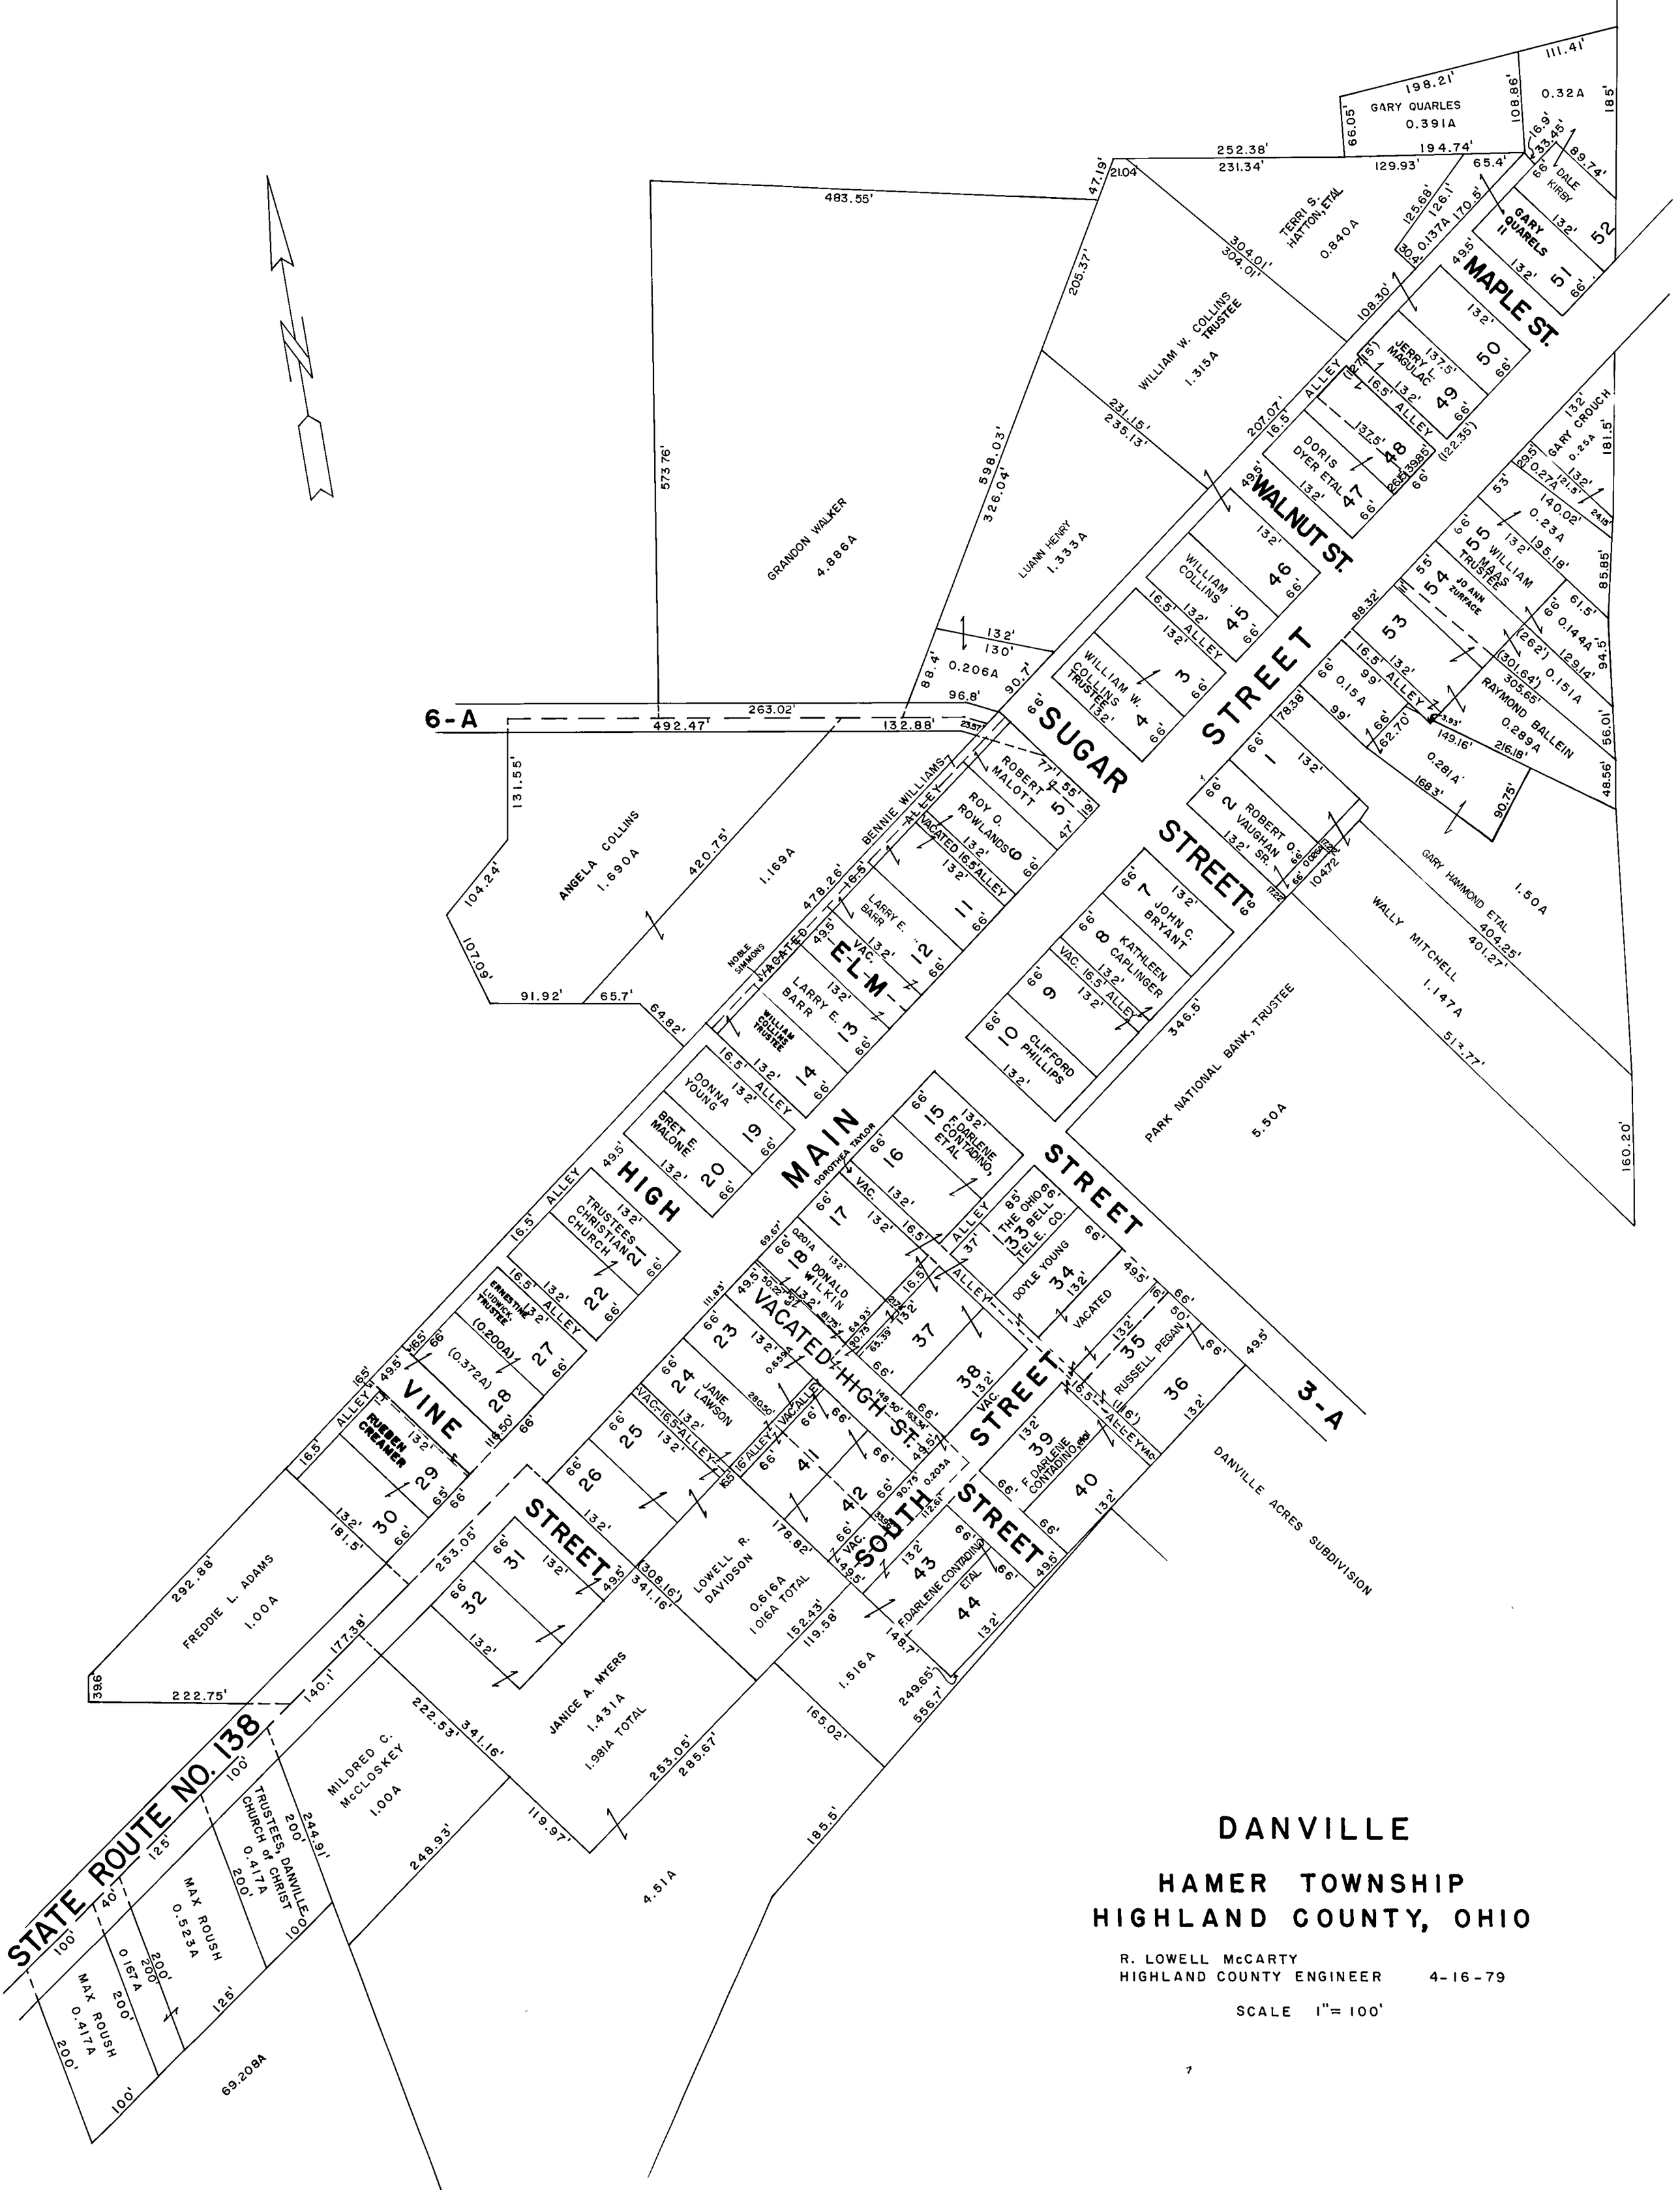
DANVILLE
HAMER TOWNSHIP
HIGHLAND COUNTY, OHIO
R. LOWELL McCARTY
HIGHLAND COUNTY ENGINEER 4-16-79
SCALE 1"= 100'
MAPLE ST.
WALNUT ST.
SUGAR STREET
MAIN STREET
HIGH STREET
VINE STREET
SOUTH STREET
VACATED HIGH ST.
ELM
STATE ROUTE NO. 138
6-A
3-A
GARY QUARLES 0.391A
TERRI S. HATTON, ETAL 0.840A
WILLIAM W. COLLINS TRUSTEE 1.315A
GRANDON WALKER 4.886A
LUANN HENRY 1.333A
ANGELA COLLINS 1.690A
1.169A
DORIS DYER ETAL
WILLIAM COLLINS
WILLIAM W. COLLINS TRUSTEE
ROBERT MALOTT
ROY O. ROWLANDS
LARRY E. BARR
JOHN C. BRYANT
KATHLEEN CAPLINGER
CLIFFORD PHILLIPS
PARK NATIONAL BANK, TRUSTEE 5.50A
WALLY MITCHELL 1.147A
GARY HAMMOND ETAL 1.50A
DANVILLE ACRES SUBDIVISION
DONNA YOUNG
BRET MALONE
TRUSTEES CHRISTIAN CHURCH
ERNESTINE LUDWICK TRUSTEE
EUGENE CREAMER
FREDDIE L. ADAMS 1.00A
MILDRED C. McCLOSKEY 1.00A
JANICE A. MYERS 1.431A 1.981A TOTAL
LOWELL R. DAVIDSON 0.616A 1.016A TOTAL
4.51A
69.208A
MAX ROUSH 0.523A
MAX ROUSH 0.417A
TRUSTEES, DANVILLE CHURCH of CHRIST 0.417A
F. DARLENE CONTADINO, ETAL
DOYLE YOUNG
THE OHIO BELL TELE. CO.
RUSSELL PEGAN
DONALD WILKIN
JANE LAWSON
ROBERT O. VAUGHAN SR.
RAYMOND BALLEIN 0.289A
WILLIAM MAAS TRUSTEE
JO ANN ZURFACE
GARY CROUCH 0.25A
DALE KIRBY
JERRY L. MAGULAC
BENNIE WILLIAMS
NOBLE SIMMONS
DOROTHEA TAYLOR
VACATED