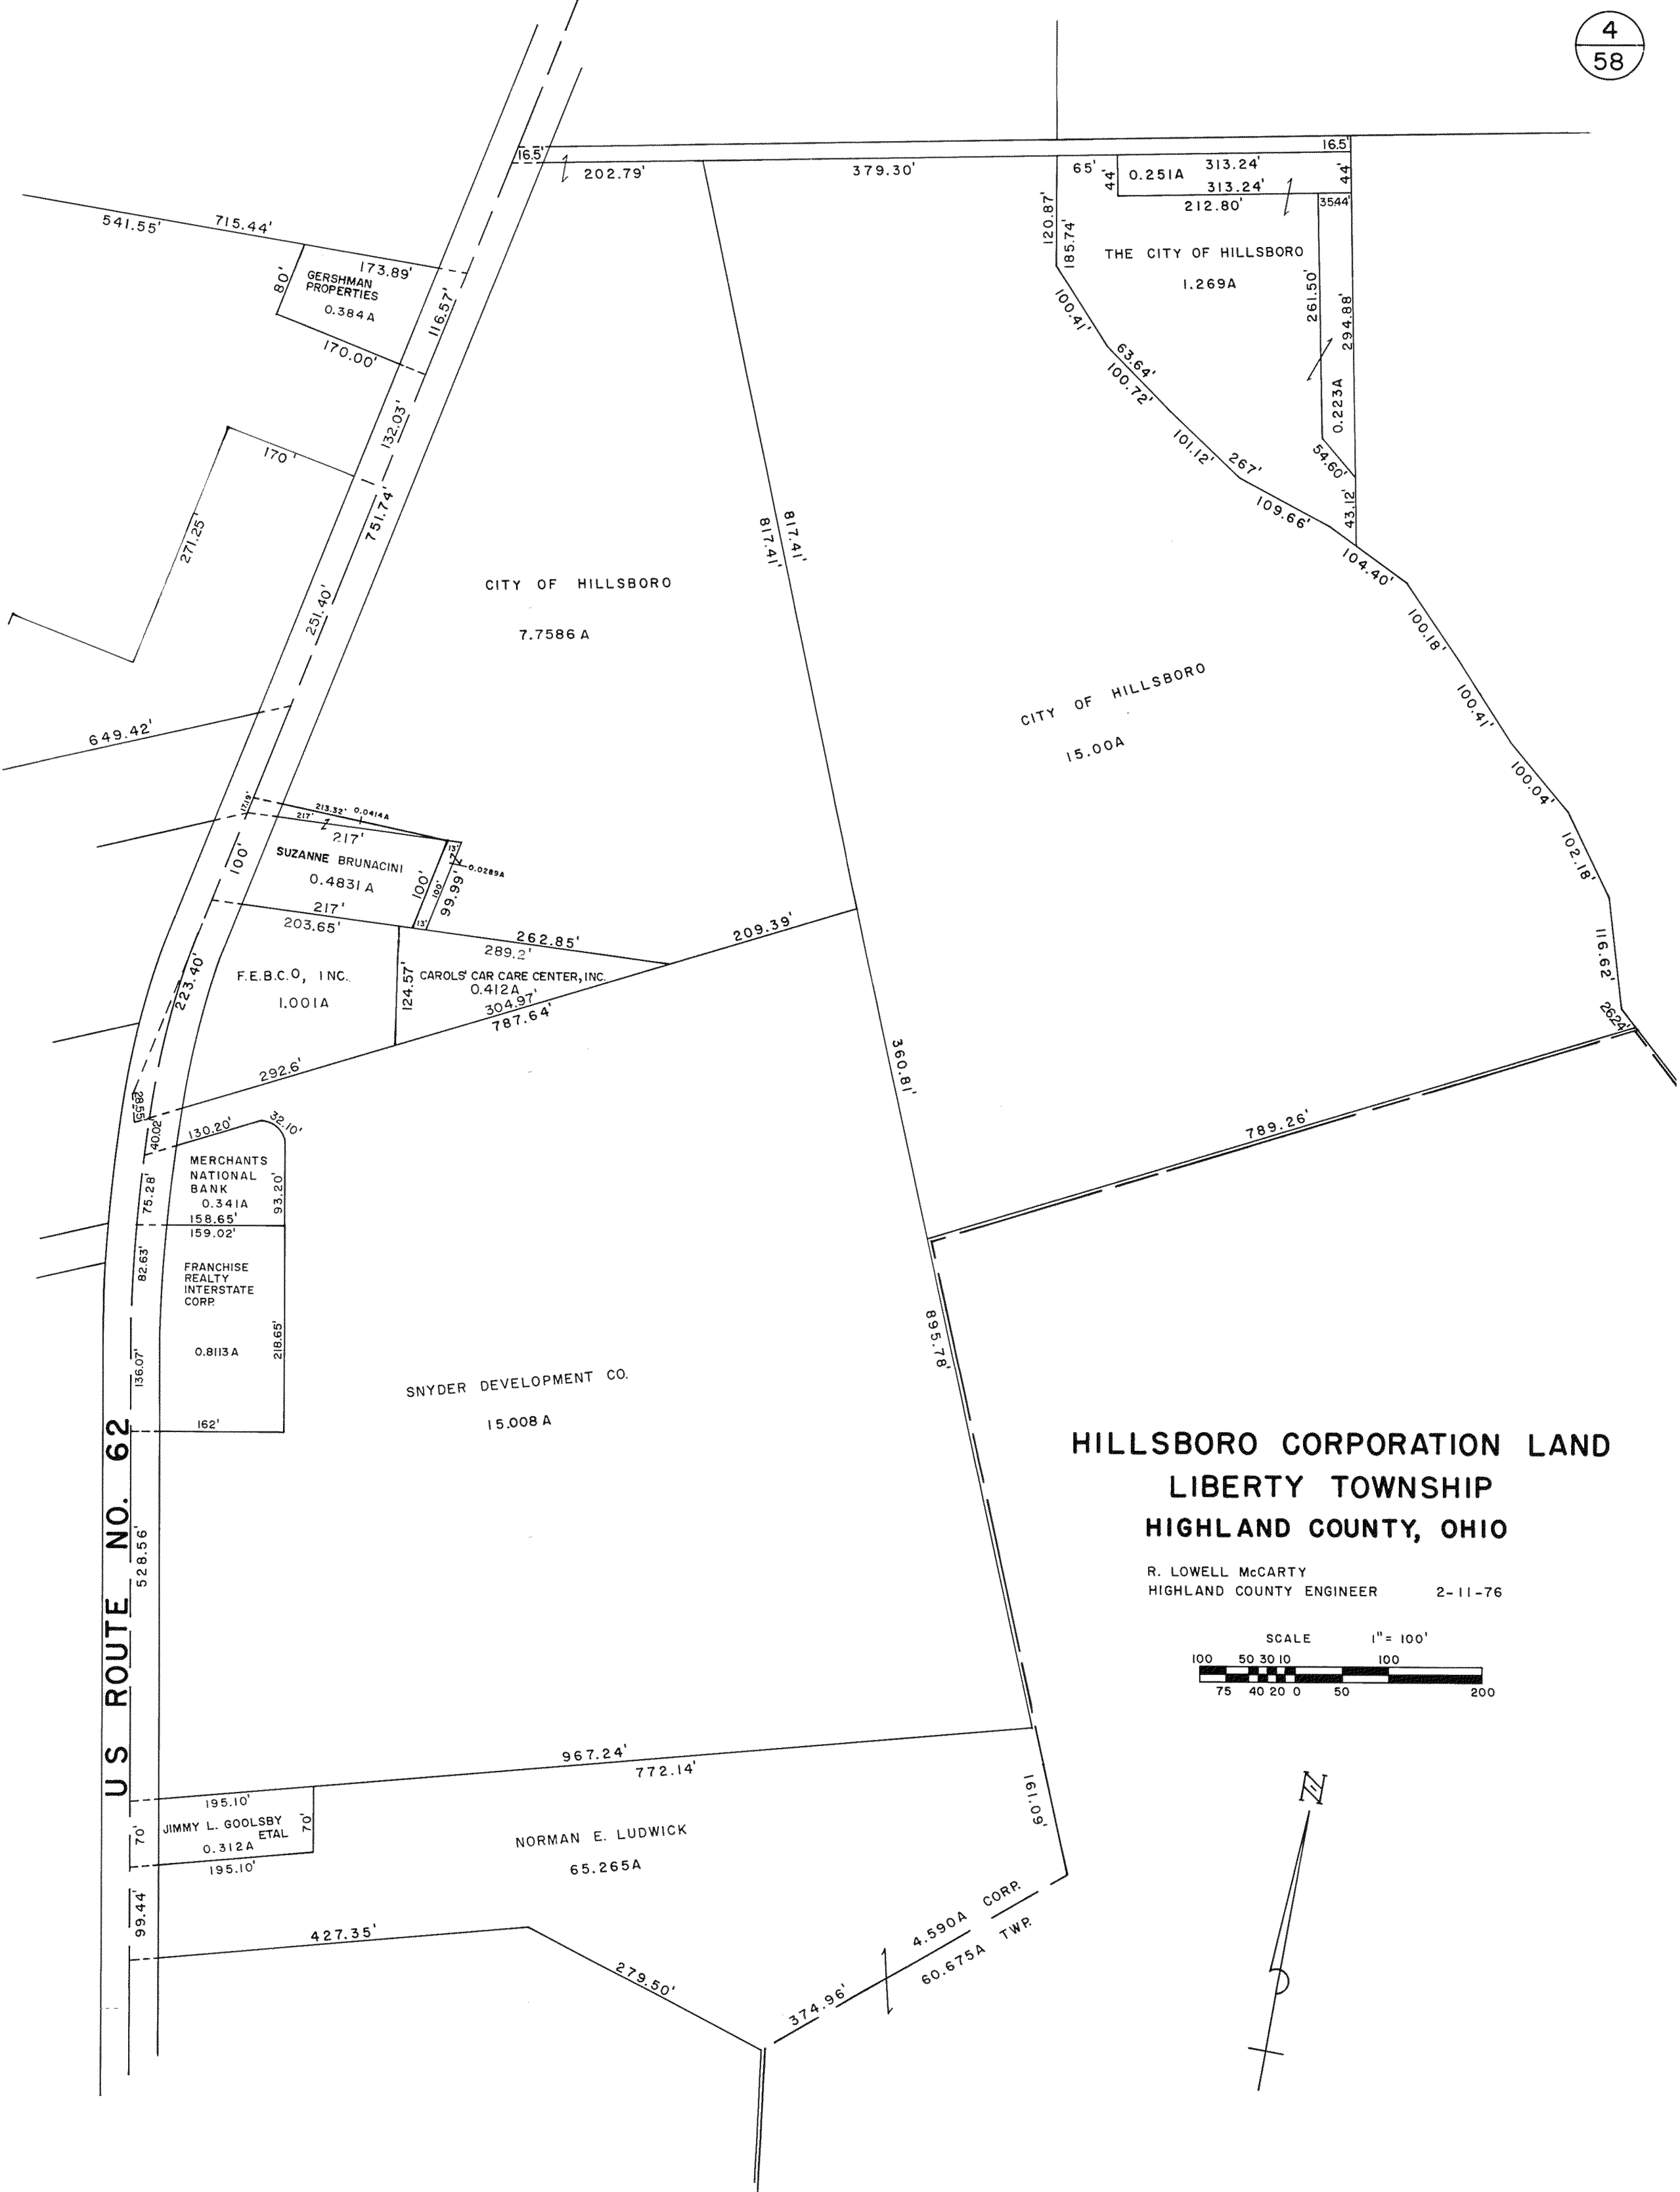
HILLSBORO CORPORATION LAND
LIBERTY TOWNSHIP
HIGHLAND COUNTY, OHIO
R. LOWELL McCARTY
HIGHLAND COUNTY ENGINEER
2-11-76
SCALE 1" = 100'
100 50 30 10 100
75 40 20 0 50 200
N
THE CITY OF HILLSBORO
1.269A
0.251A
0.223A
CITY OF HILLSBORO
7.7586 A
CITY OF HILLSBORO
15.00A
GERSHMAN PROPERTIES
0.384 A
SUZANNE BRUNACINI
0.4831 A
F.E.B.C.O, INC.
1.001A
CAROLS' CAR CARE CENTER, INC.
0.412A
MERCHANTS NATIONAL BANK
0.341A
FRANCHISE REALTY INTERSTATE CORP.
0.8113 A
SNYDER DEVELOPMENT CO.
15.008 A
JIMMY L. GOOLSBY ETAL
0.312 A
NORMAN E. LUDWICK
65.265A
4.590A CORP.
60.675A TWP.
U S ROUTE NO. 62