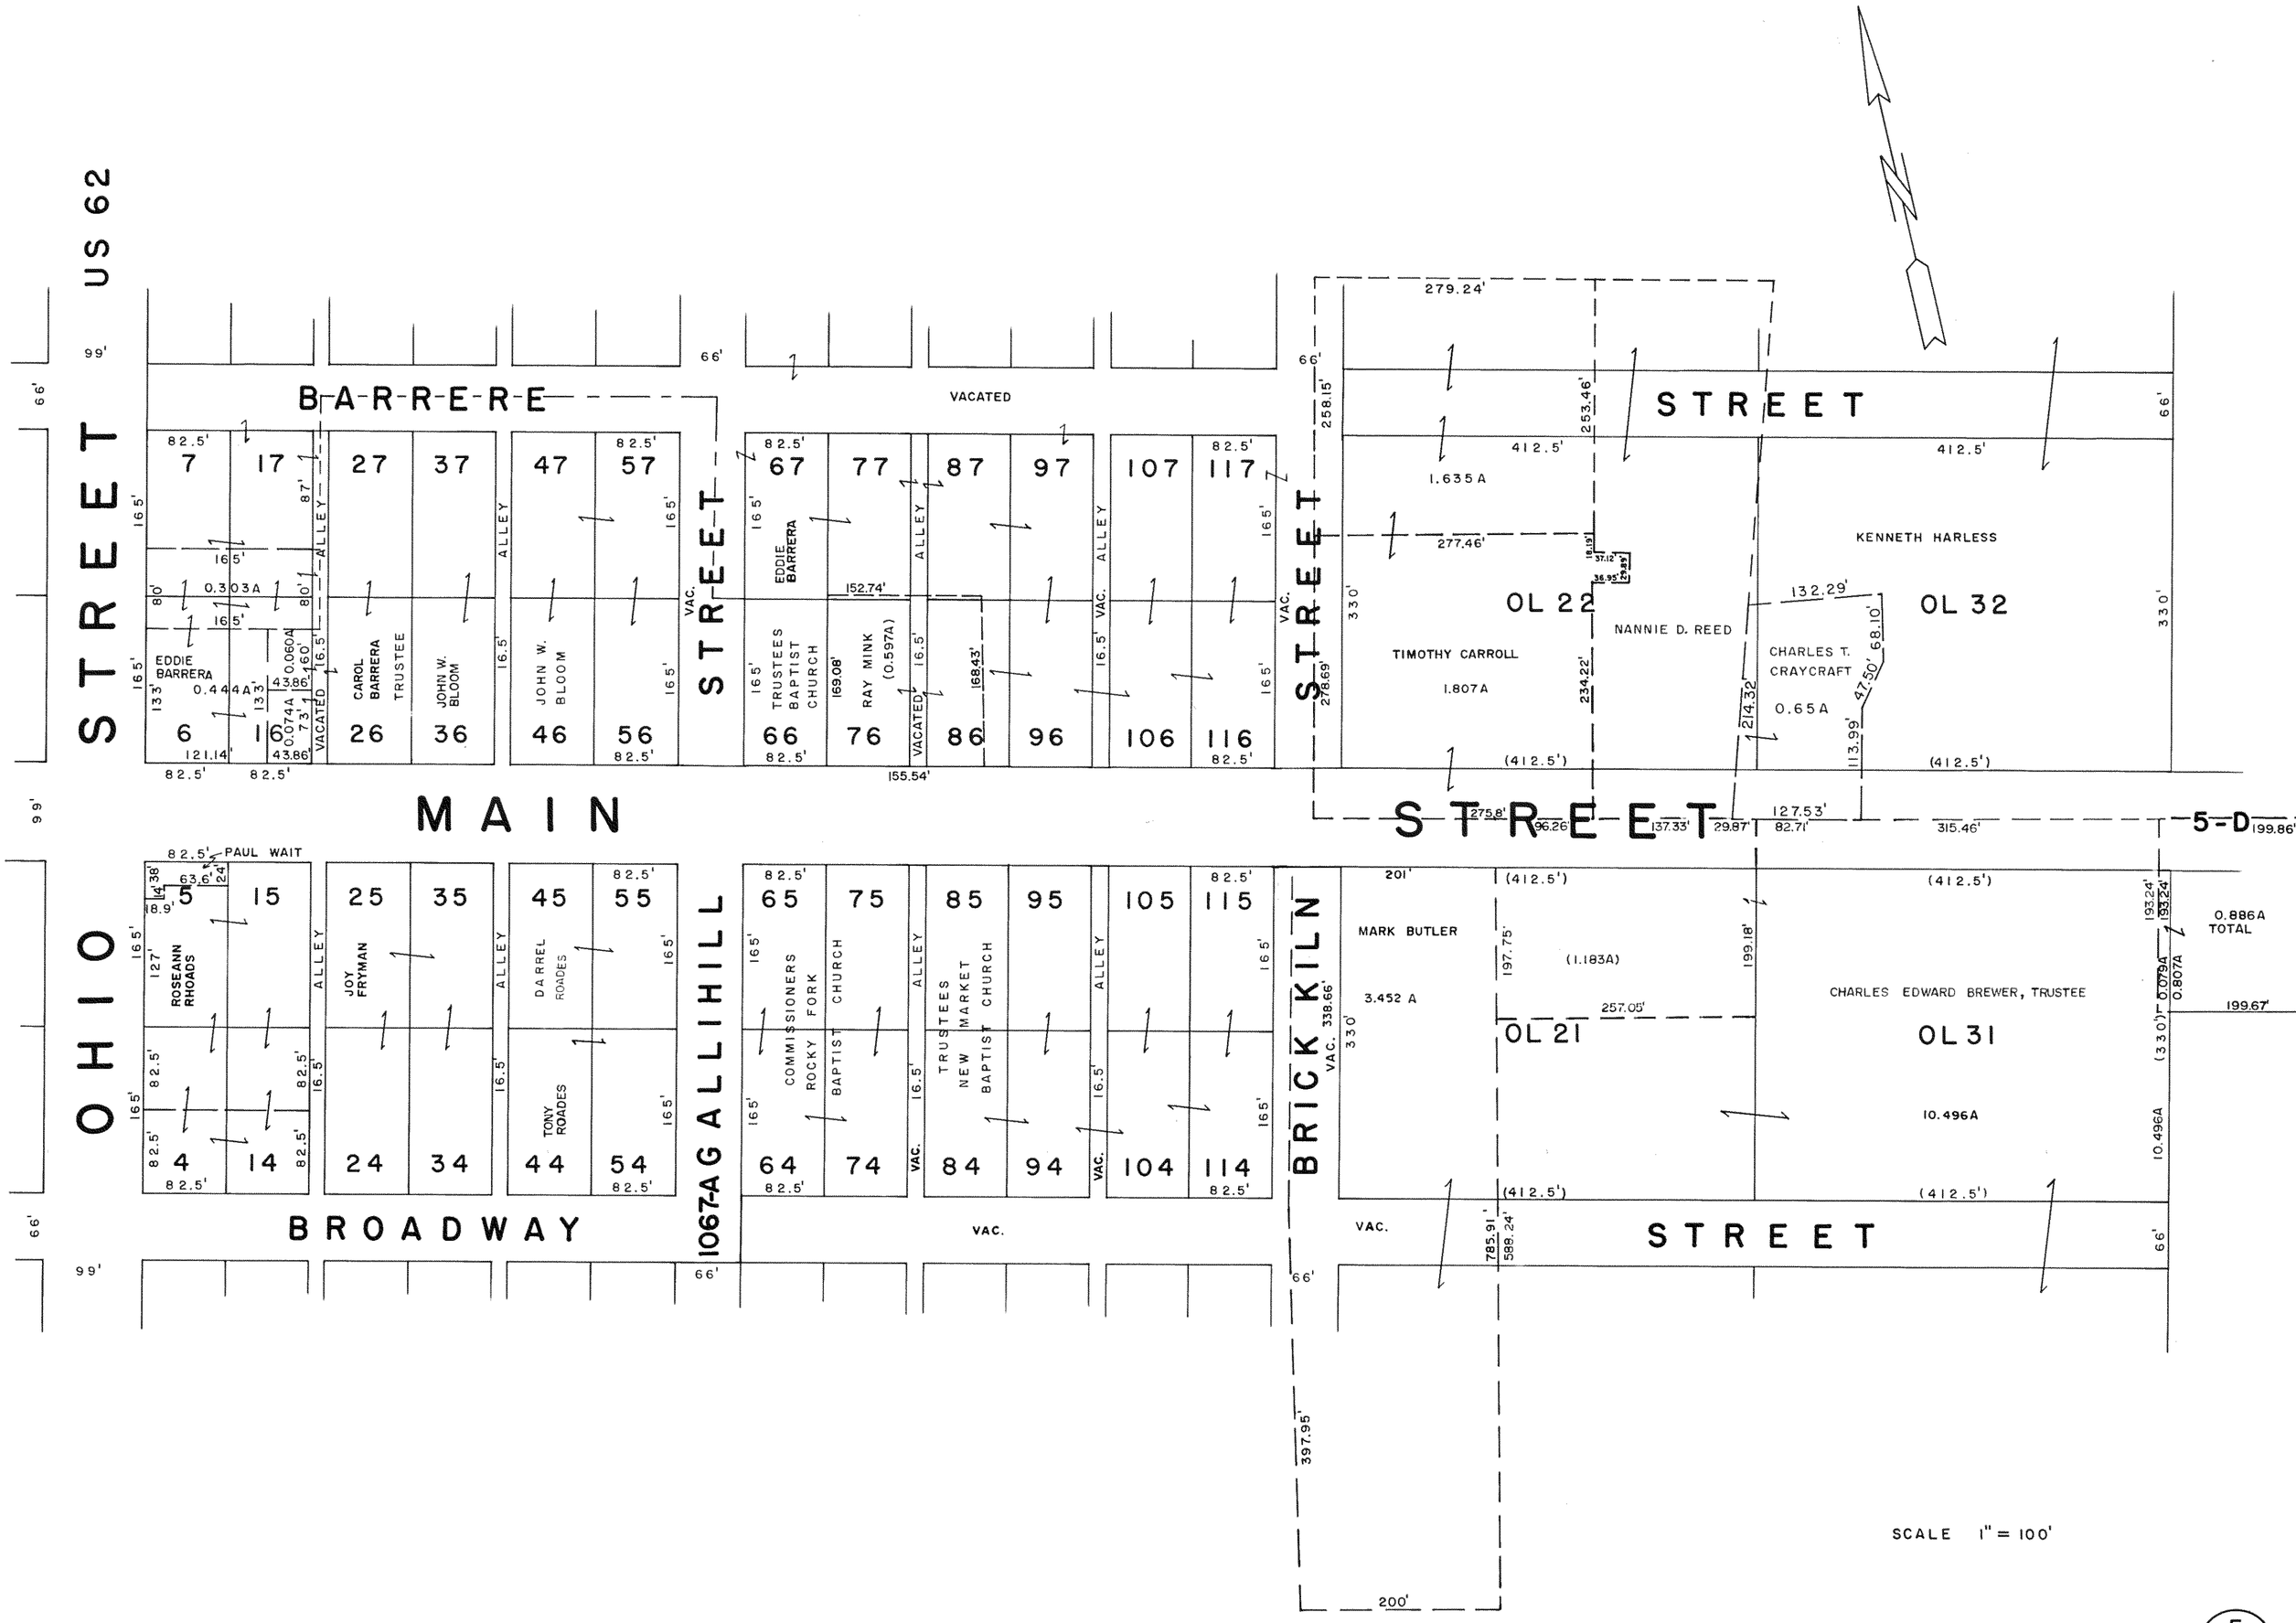
US 62
STREET
B-A-R-R-E-R-E
VACATED
STREET
STREET
MAIN
STREET
5-D
OHIO
BROADWAY
1067-A GALLIHILL
BRICK KILN
STREET
PAUL WAIT
EDDIE BARRERA
0.444A
0.074A
0.060A
CAROL BARRERA TRUSTEE
JOHN W. BLOOM
JOHN W. BLOOM
EDDIE BARRERA
TRUSTEES BAPTIST CHURCH
RAY MINK (0.597A)
TIMOTHY CARROLL
1.807A
1.635A
OL 22
NANNIE D. REED
KENNETH HARLESS
CHARLES T. CRAYCRAFT
0.65A
OL 32
ALLEY
VACATED
VAC.
ROSEANN RHOADS
JOY FRYMAN
DARREL ROADES
TONY ROADES
COMMISSIONERS FORK
ROCKY BAPTIST CHURCH
TRUSTEES NEW MARKET BAPTIST CHURCH
MARK BUTLER
3.452 A
(1.183A)
OL 21
CHARLES EDWARD BREWER, TRUSTEE
OL 31
10.496A
0.886A TOTAL
0.079A
0.807A
199.67'
SCALE 1" = 100'
5
8
N. market